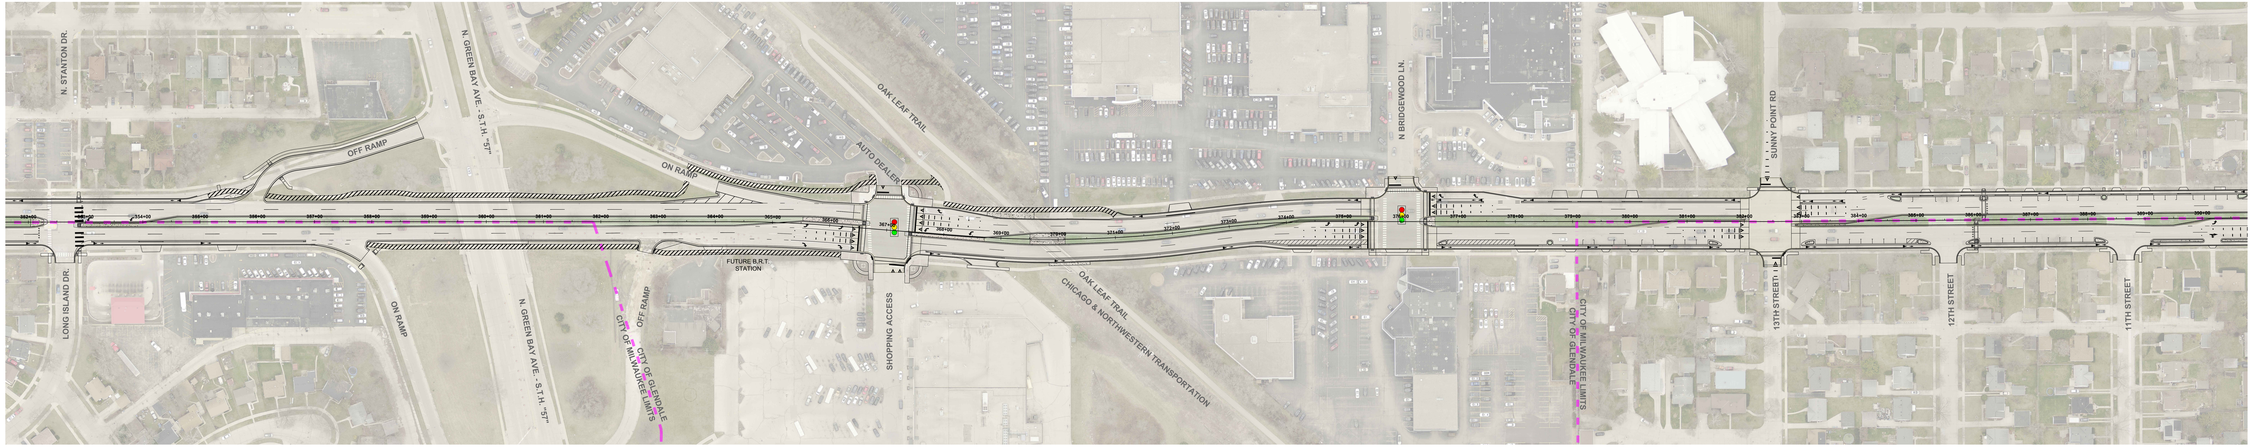

LEGEND:

SIGNALIZED INTERSECTION

"RAISED" INTERSECTION

Glendale
Wisconsin
Bucks Pass • Bright Future

Clark Dietz
Tel: 414.454.6000
700 N. Water Street
Milwaukee, WI 53202
www.clarkdietz.com

1" = 100'

PROJECT TITLE
CITY OF GLENDALE
SILVER SPRING DRIVE N 27TH ST. TO MILWAUKEE RIVER PKWY
MILWAUKEE COUNTY, WISCONSIN

DESIGNED BY: JOB
DRAWN BY: DJ
CHECKED BY:
DATE CHECKED:

FOR CITY REVIEW
DATE REVISION

DRAWING TITLE
EXHIBIT

PROJECT No.
G0580560

DRAWING No.
EXB-1

SIZE: 2 X 36 X 60 (ISO)

NOTE: DIMENSIONAL DATA IS NOT TO BE OBTAINED BY SCALING ANY PORTION OF THIS DRAWING.